18a David McCathie Place, Silverdale, Auckland 0932, New Zealand 0800 522 533. info@mpb.co.nz. www.mpb.co.nz

MASONS
Designed Smart, Built Tough.

Masons Enviro AAC 50mm Inter-Tenancy Wall System

Junctions with Wet Areas


Scale: 1:10

Date: 07/09/26


Drawing No. ITW.16

V1.0 - Supplementary Sheet

* Wall/floor junction preparation in accordance with membrane suppliers specific instructions

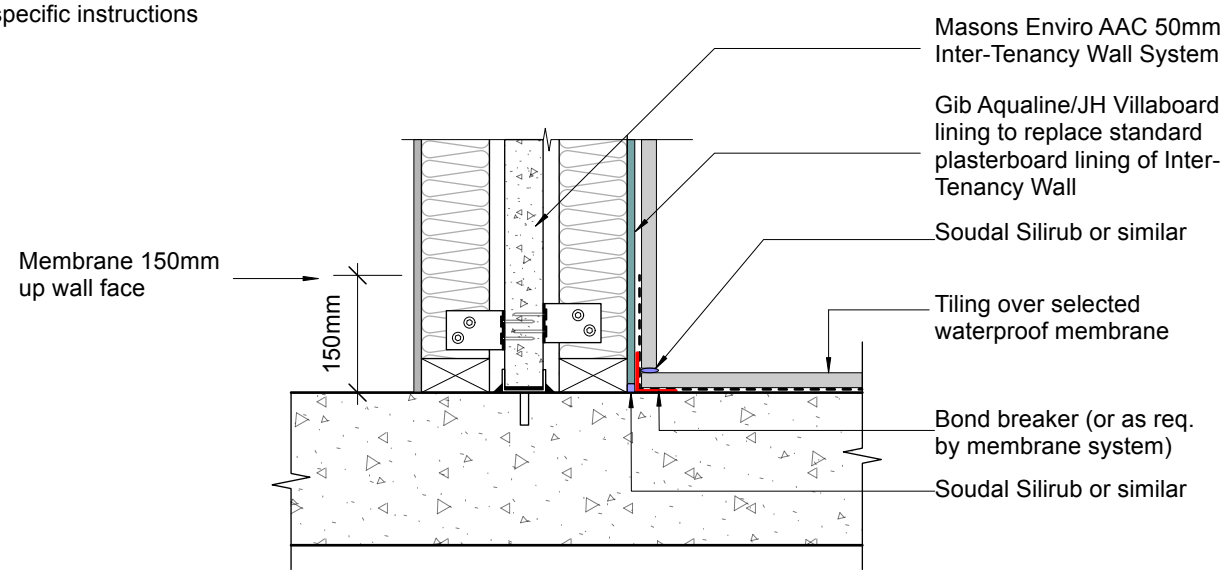

Option 1 - Floor to Wall Wet Area Detail

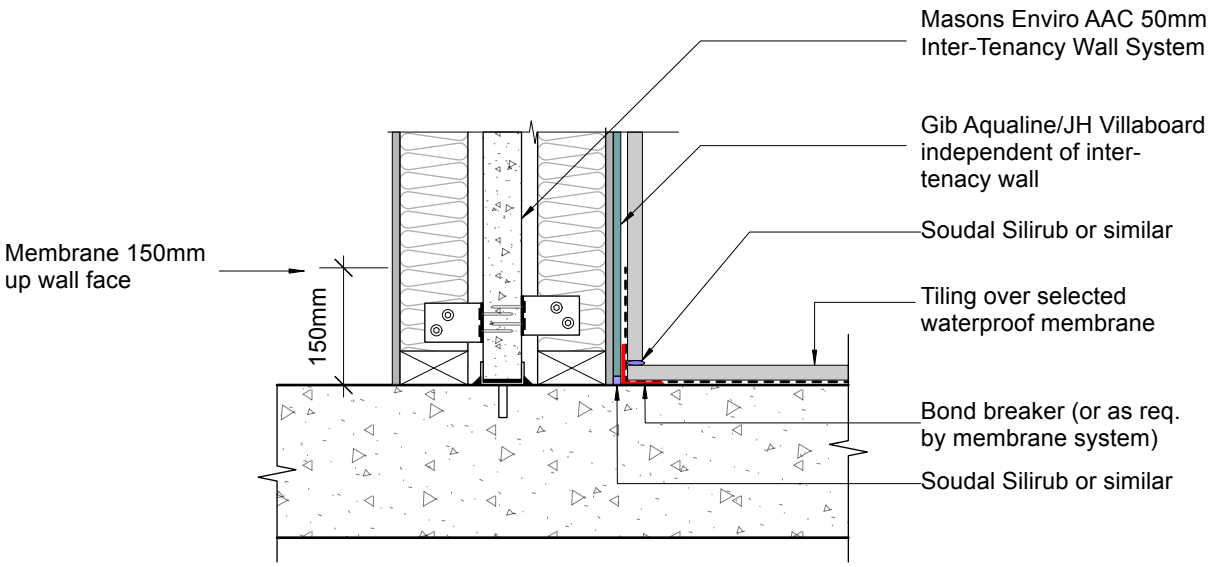

Option 2 - Floor to Wall Wet Area Detail Independant of Inter-Tenancy Wall - Recommended

Where wet areas adjoin an inter-tenancy wall, the waterproof membrane shall be installed in accordance with the membrane manufacturer's BRANZ Appraisal & E3/AS1 and shall be applied to the wet area lining only.

Provide waterproofing in accordance with GIB Wet Area Systems Manual (GAL details) using a compatible membrane system over GIB Aqualine®/Villaboard or approved wet-area substrates.
Waterproofing shall be applied to:

- Showers: Entire shower floor and walls to 1800 mm AFFL minimum for enclosed shower or 1500 mm radius from shower rose for an unenclosed shower. Min. 300mm above shower rose.
- Baths: Walls to 150 mm above bath rim and 150 mm beyond bath ends minimum
- Floors: All wet-area floor surfaces subject to direct water exposure.

Waterproofing shall be continuous at all floor-to-wall junctions and returned up wall linings 150mm. All penetrations shall be sealed as part of the membrane system. Sealants are not a substitute for waterproofing.

© Masons NZ Ltd 2026. All rights reserved. No part of this drawing may be reproduced or used without prior written permission.
This detail is indicative only and does not replace project-specific design.

18a David McCathie Place, Silverdale, Auckland 0932, New Zealand 0800 522 533. info@mpb.co.nz. www.mpb.co.nz

MASONS
Designed Smart, Built Tough.

Masons Enviro AAC 50mm Inter-Tenancy Wall System


Continuous External Wall Junction with Rigid Wall Underlay

Scale: 1:5

Date: 07/09/26

Drawing No. ITW.17

V1.0 - Supplementary Sheet

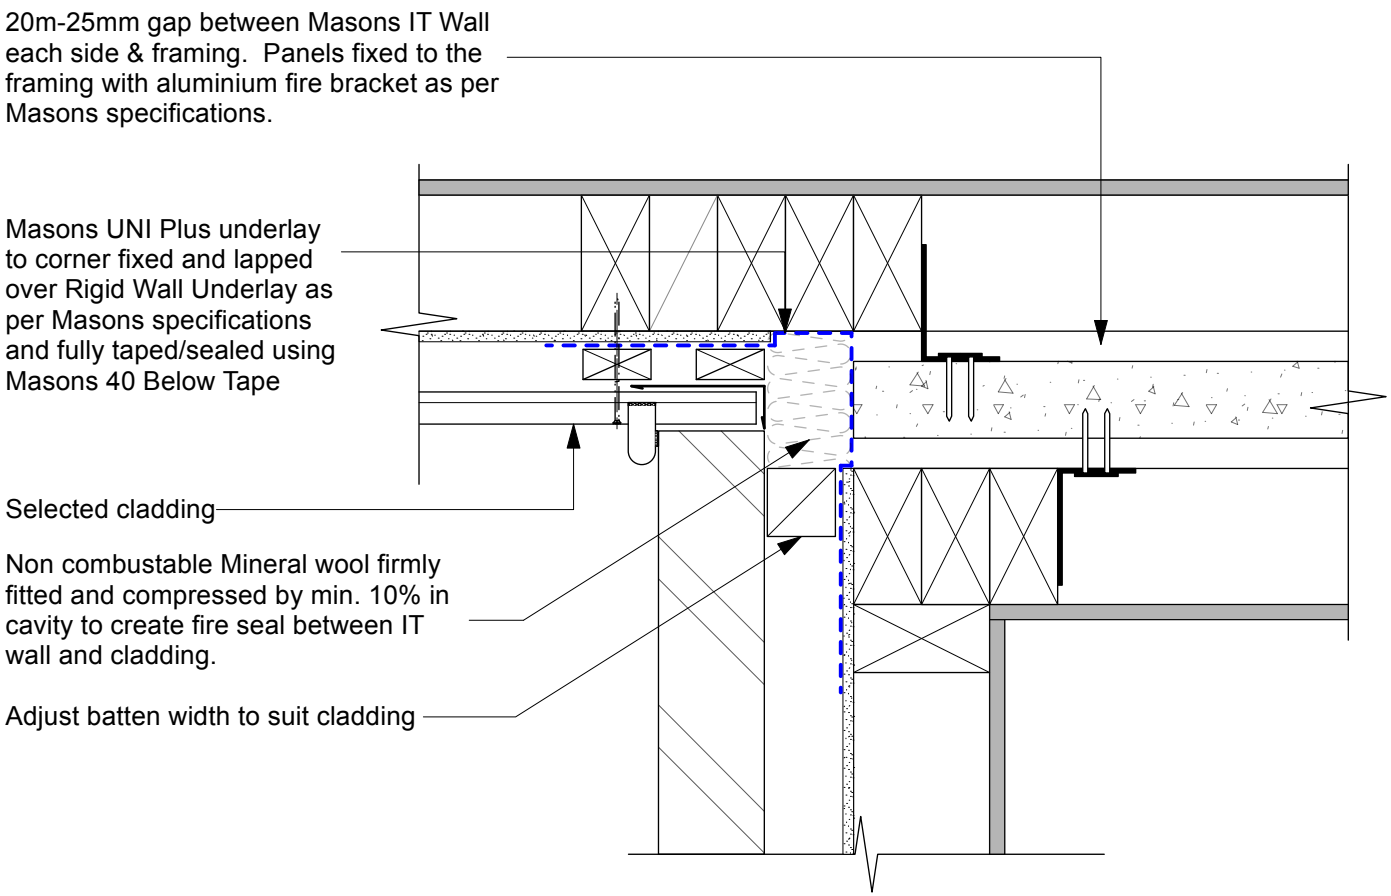

© Masons NZ Ltd 2026. All rights reserved. No part of this drawing may be reproduced or used without prior written permission.
This detail is indicative only and will vary with project-specific design and alternative claddings

18a David McCathie Place, Silverdale, Auckland 0932, New Zealand 0800 522 533. info@mpb.co.nz. www.mpb.co.nz

MASONS
Designed Smart, Built Tough.

Masons Enviro AAC 50mm Inter-Tenancy Wall System


Continuous External Wall Junction with Flexible Wall Underlay

Scale: 1:5

Date: 07/09/26

Drawing No. ITW.18

V1.0 - Supplementary Sheet

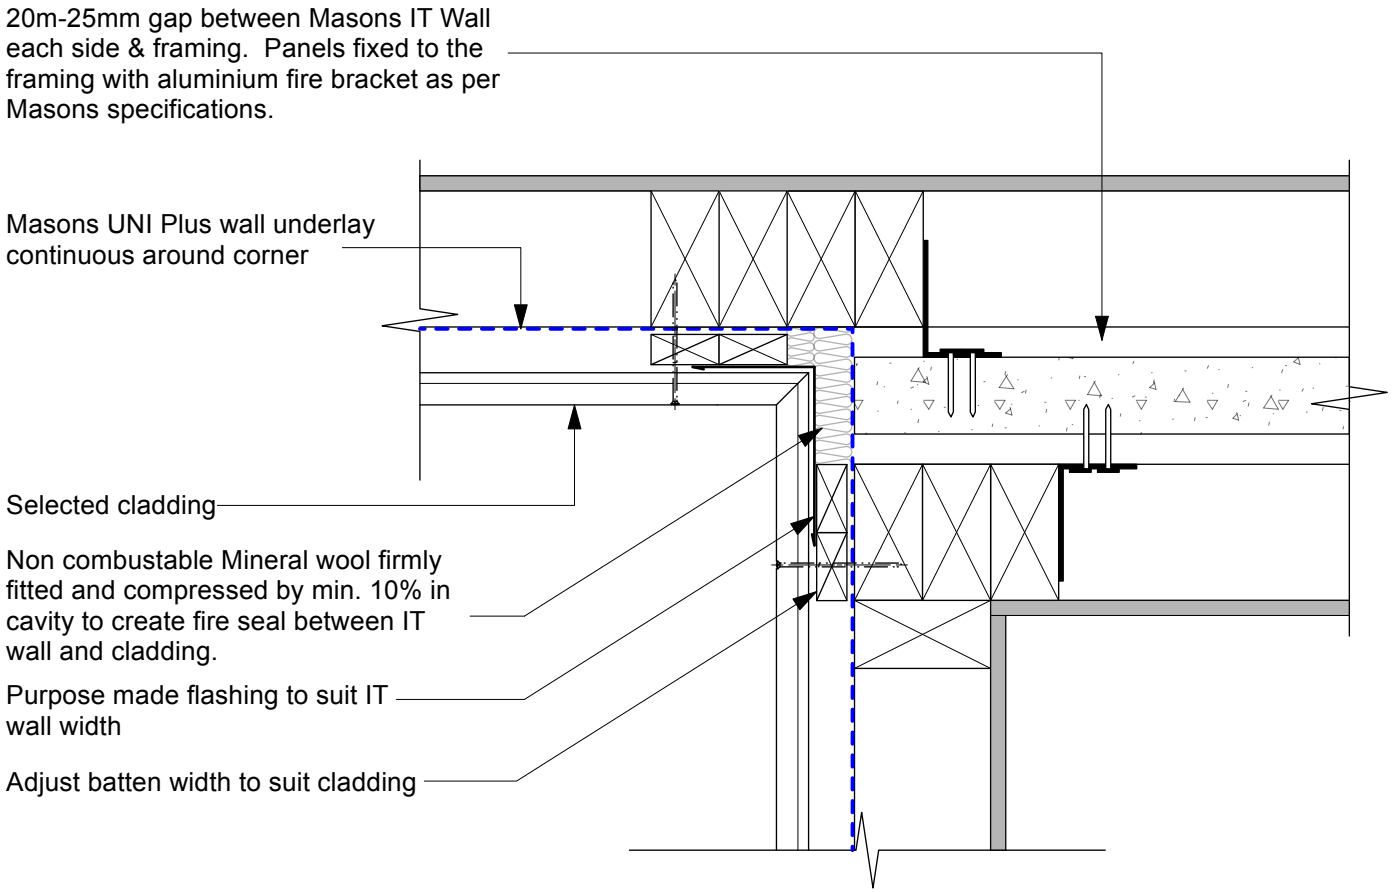

© Masons NZ Ltd 2026. All rights reserved. No part of this drawing may be reproduced or used without prior written permission.
This detail is indicative only and will vary with project-specific design and alternative claddings